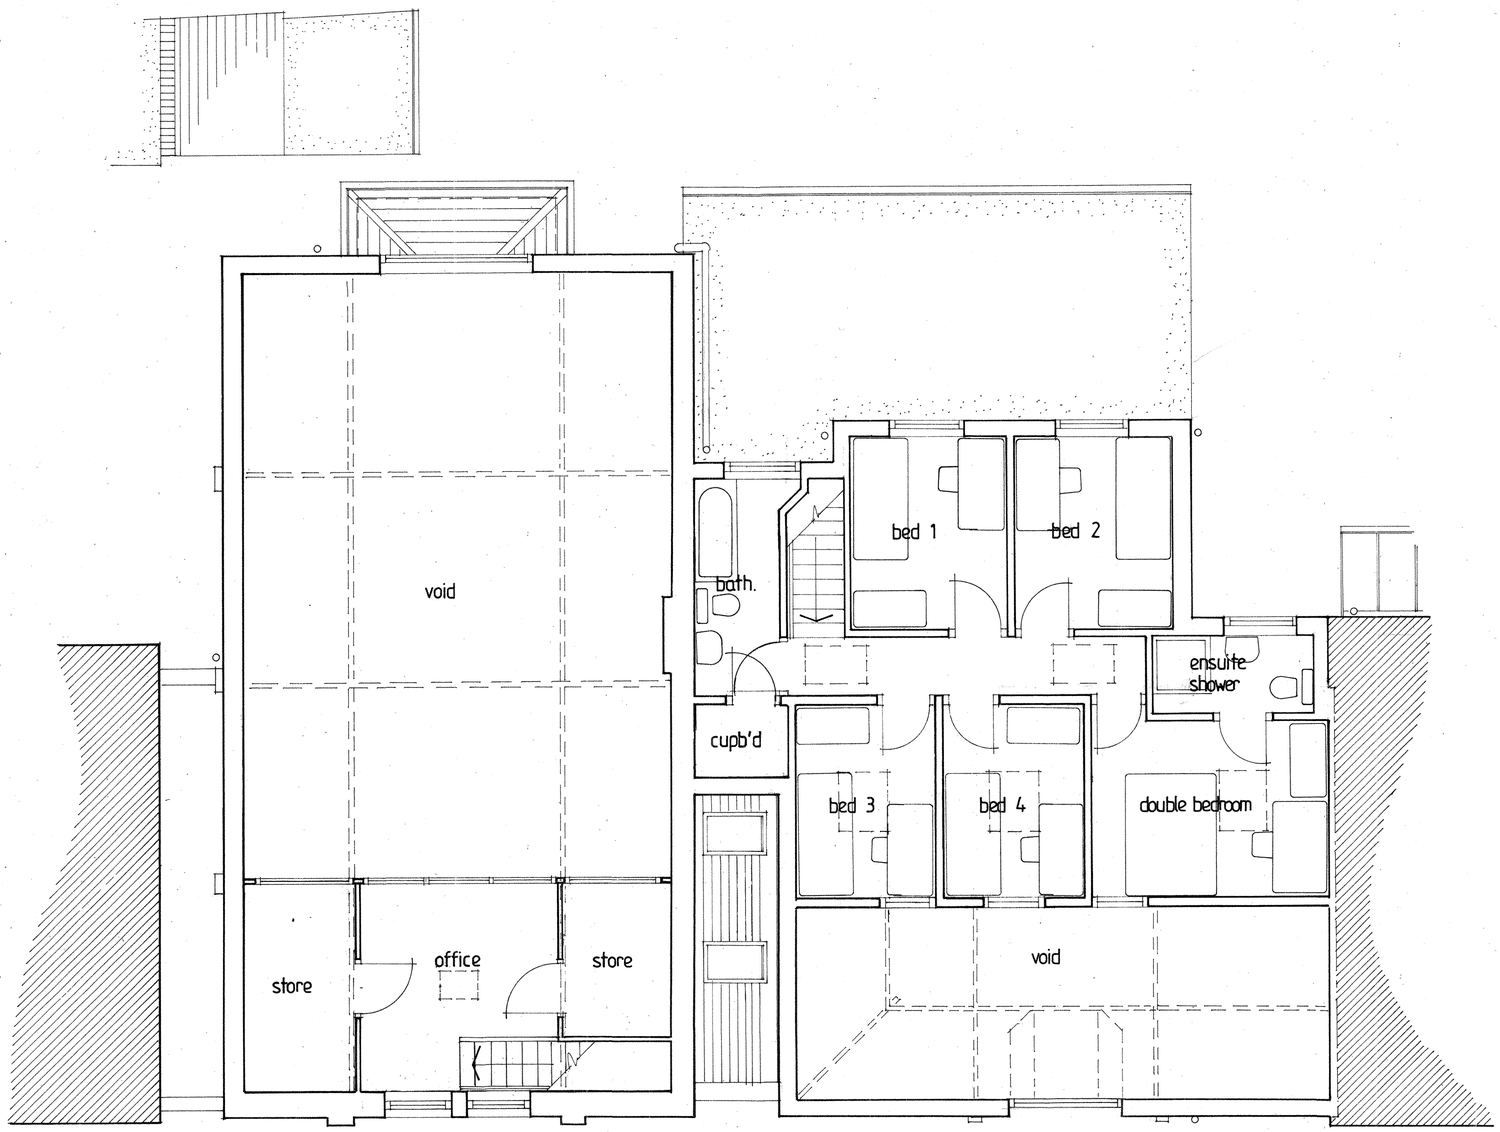

First Floor Plan

Revisions

clients York Evangelical Church	
job Proposed Alterations 88a South Bank Ave, York	
drawing First Floor Plan As Proposed	
scale 1 : 50	date Nov 2009
drg no 726/7	drawn by MJT

Mark Tabert RIBA
Chartered Architect
22 Broadway West, York, YO10 4JJ
(01904)620127